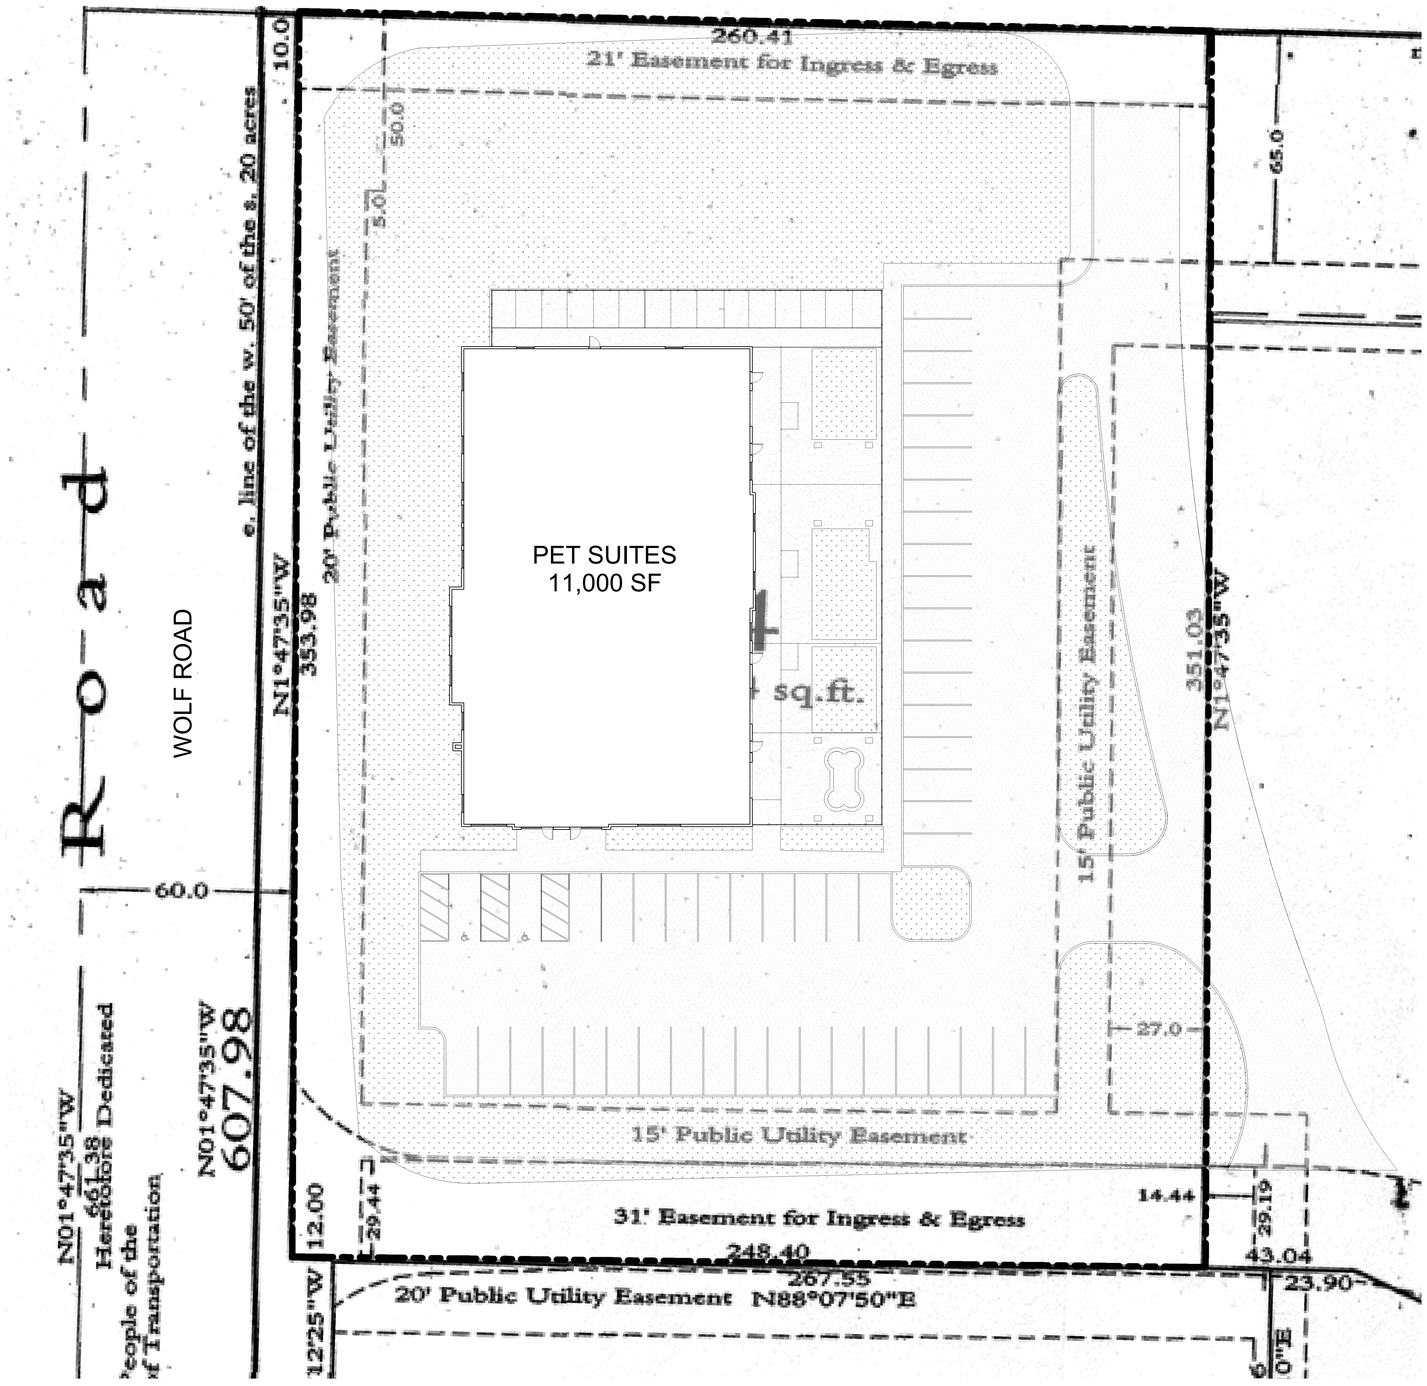

1 SITE PLAN
1" = 20'-0"

GENERAL SITE PLAN NOTES

1. CONCEPTUAL ARCHITECTURAL SITE PLAN IS ONLY CONCEPTUAL IN NATURE AND NOT TO BE USED FOR ANY AND ALL CONSTRUCTION PURPOSES

SITE PLAN LEGEND

- NEW CONCRETE- SEE CIVIL DRAWINGS
- NEW ASPHALT- SEE CIVIL DRAWINGS
- APPROXIMATE AREA OF NEW LANDSCAPING- SEE LANDSCAPING DRAWINGS
- FENCE - SEE AS1.X FOR TYPICAL FENCE ELEVATION
- PROPERTY LINE - SEE CIVIL DRAWINGS

METAVERSE
DESIGN + STUDIO

PET SUITES
ORLAND PARK
WOLF RD AND 159TH ST, ORLAND PARK, IL 60462

MARK	DATE

NOT FOR CONSTRUCTION

PROJECT # -
DATE: MONTH DAY, YEAR
SHEET TITLE:
CONCEPTUAL SITE PLAN
SHEET
AS1.1